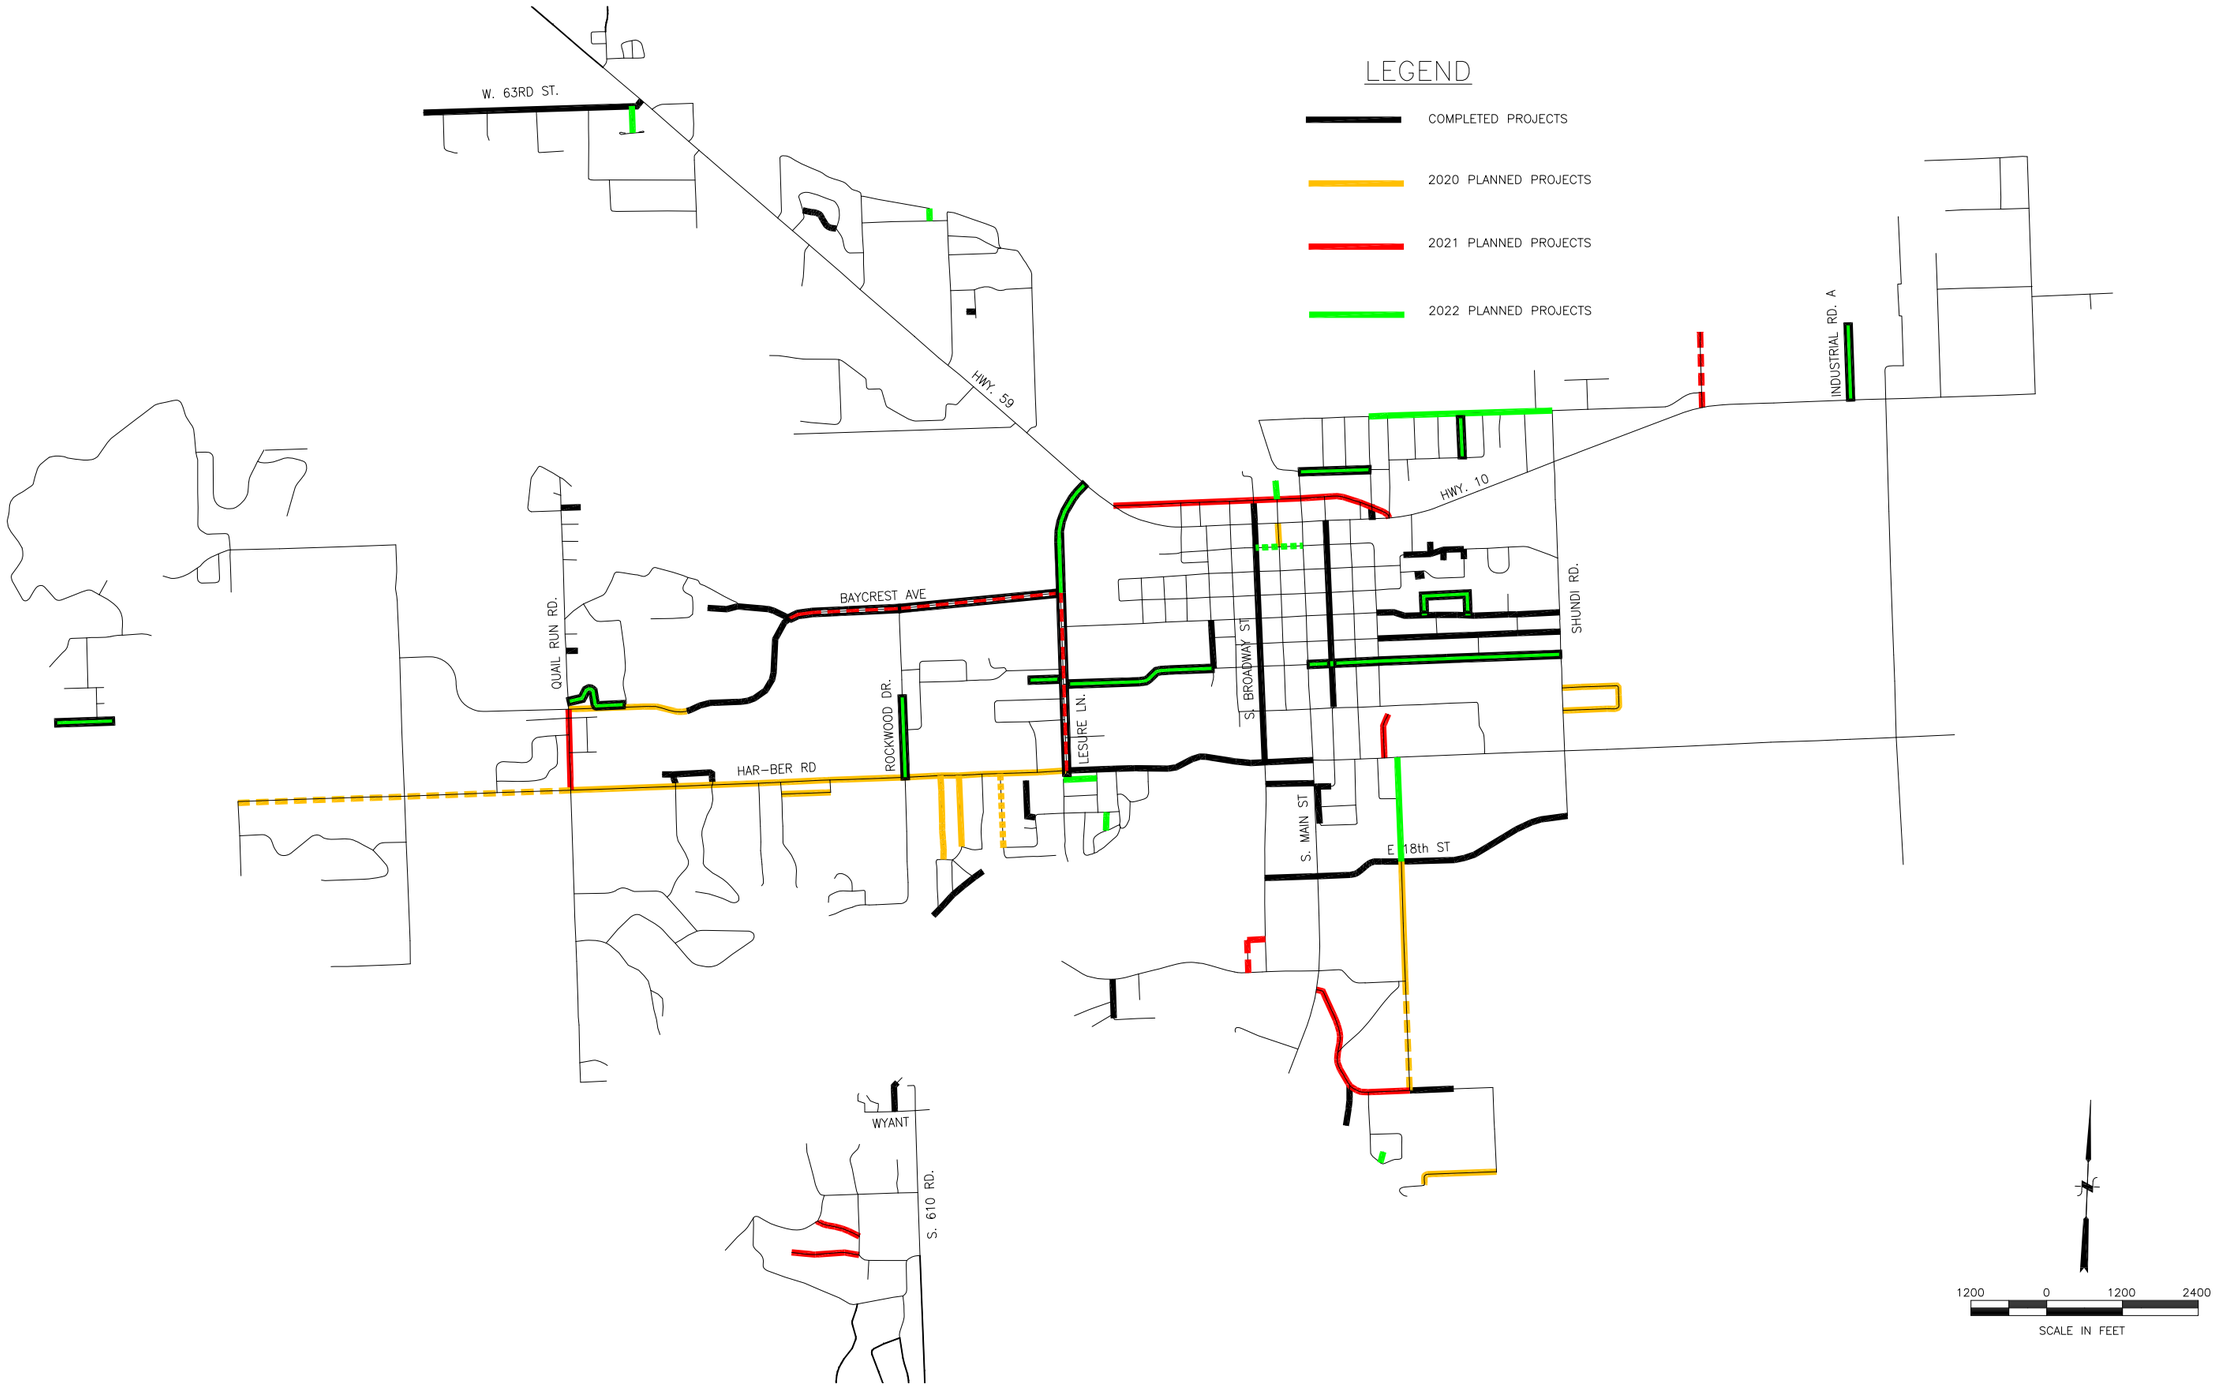


POE & ASSOCIATES, INC.
TULSA, OKLAHOMA

| REVISIONS | BY | DATE |
|---|---|---|
| | | |
| | | |
| | | |
| | | |

FILE: H:\303897 DRAWING: 303897PROJMAP
ATLAS: _____

| | | |
|---|---|---|
| DESIGNED: | JRH | 2/8/18 |
| DRAWN: | | |
| SURVEY: | | |
| CITY ENGINEER: | | |

SHEET OF SHEETS

PAVEMENT REHABILITATION PLAN
CITY OF GROVE, OKLAHOMA

PROJECT LOCATION MAP

9/23/2019 10:09 AM H:\303897 GROVE 2017 PLAN\CAD\303897PROJMAP.DWG