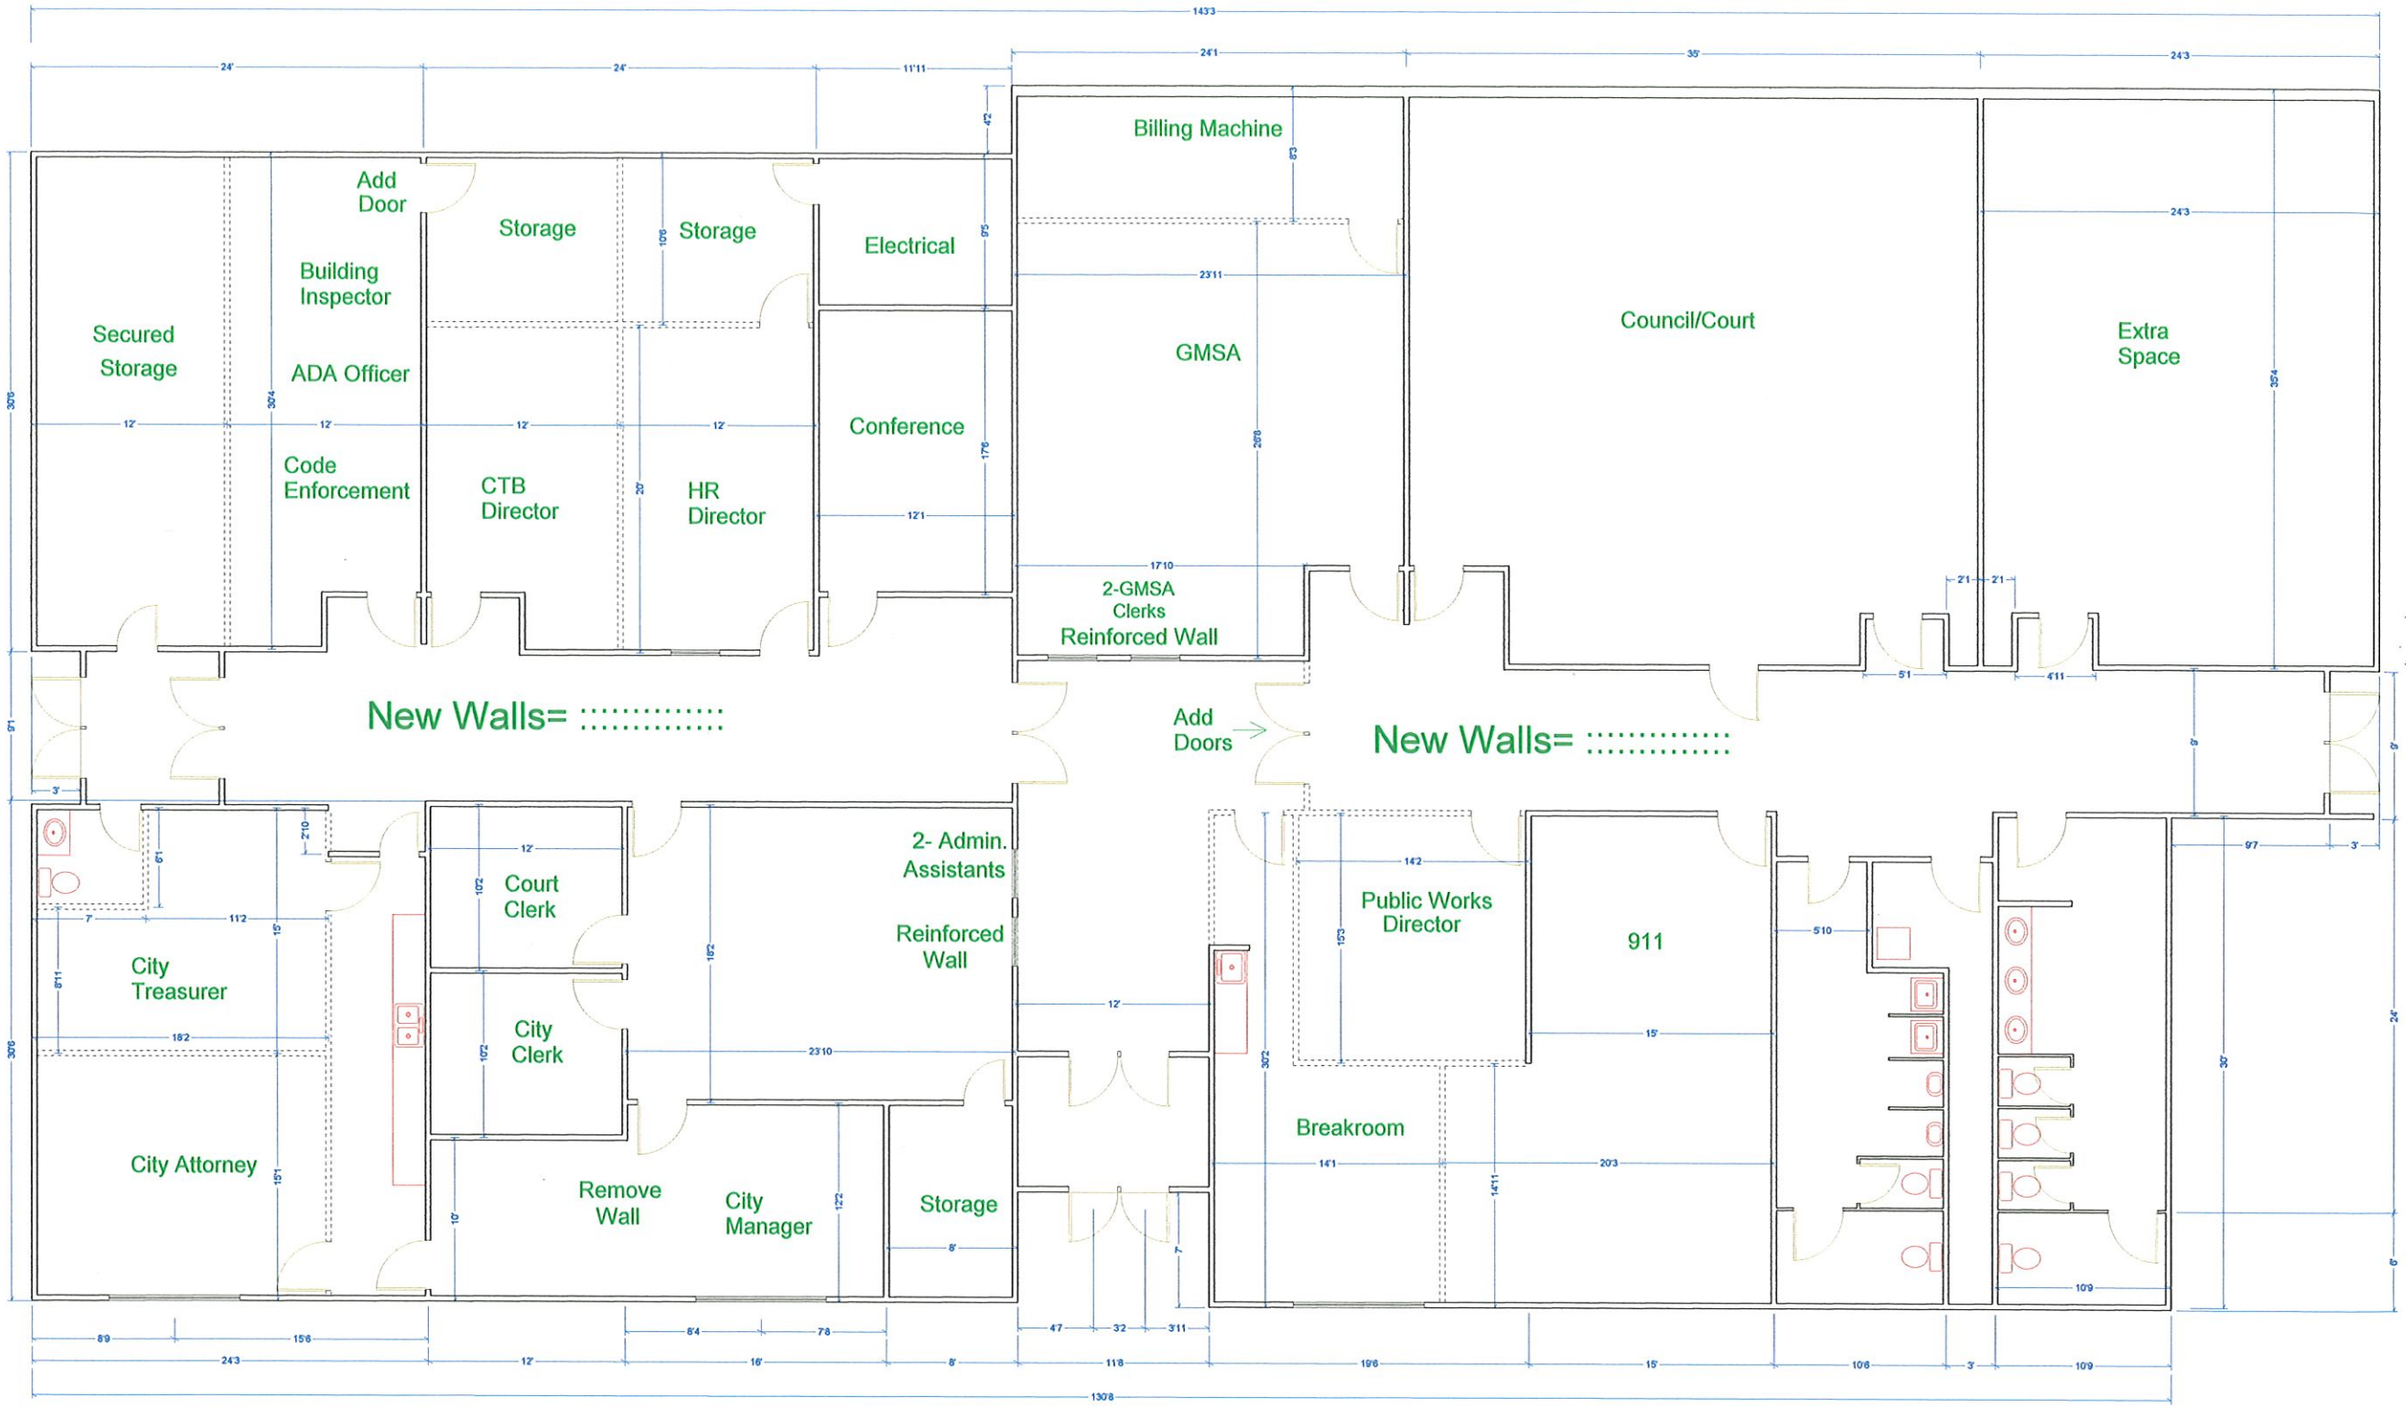
Secured Storage
Add Door
Building Inspector
ADA Officer
Code Enforcement
Storage
CTB Director
Storage
HR Director
Electrical
Conference
Billing Machine
GMSA
2-GMSA Clerks
Reinforced Wall
Council/Court
Extra Space
New Walls= ::::::::::::::
Add Doors
New Walls= ::::::::::::::
City Treasurer
City Attorney
Court Clerk
City Clerk
Remove Wall
City Manager
2- Admin. Assistants
Reinforced Wall
Storage
Public Works Director
Breakroom
911